FilmL.A., Inc.
1201 W. 5th Street, Suite T-800
Los Angeles, CA 90017
t: (213)977-8600 - f: (213)977-8601
www.filmla.com

Summary Information

Permit No: F00037370-B **Type of Permit:** FILMING **Release Date:** 03/04/2011

Production Company WELCOME TO PEOPLE LLC

Insured Company Name DREAMWORKS II PRODUCTION COMPANY LLC

Contact Phone No. 1 818-733-5188
Contact Phone No. 2
Fax
Address 100 UNIVERSAL CITY PLAZA
UNIVERSAL CITY, California 91608

Production Title WELCOME TO PEOPLE

Type of Production Feature

Producer Bobby Cohen

Director Alex Kurtzman

1st AD Jon Mallard

Production Manager Clayton Townsend

FilmL.A. Coordinator Adrian Fayad

Location Manager Larry Ring
Primary Phone Mobile - 818-733-4524
Secondary Phone Office - 818-733-5188

Location Assistant NA NA
Primary Phone Mobile - 818-733-4524
Secondary Phone

Fees

LA CITY LANE AND STREET CLOSURE FEE $312.00

Total Permit Fee $312.00

Number of Locations 1

NOT A PERMIT

FilmL.A., Inc.
1201 W. 5th Street, Suite T-800
Los Angeles, CA 90017
t: (213)977-8600 - f: (213)977-8601
www.filmla.com

Summary Information — Location

Permit Number F00037370-B
Production Company WELCOME TO PEOPLE LLC
Insured Company DREAMWORKS II PRODUCTION COMPA...
Production Title WELCOME TO PEOPLE

Location Manager Larry Ring
Primary Phone Mobile - 818-733-4524
Secondary Phone Office - 818-733-5188

Location Address 1521 N Highland Ave, Los Angeles, CA, 90028

Location Name HOLLYWOOD SENIOR HIGH SCHOOL

Location Type School

Location Description LOS ANGELES UNIFIED SCHOOL DISTRICT

Prep Dates 3/5/2011 - 3/5/2011 07:00 - 19:00 1 day

Film Dates 3/6/2011 - 3/6/2011 06:00 - 23:00 1 day

Strike Dates 3/7/2011 - 3/7/2011 05:00 - 17:00

Open or Closed to the Public Open

Generic Conditions
All travel lanes and bike lanes shall be closed per the WATCH manual.
Community Survey Required
Must Maintain 5' Clearance on Sidewalks/Walkways
No Cast and Crew parking on areas streets.
No interference with vehicular or pedestrian traffic
Number of uniformed officers listed on the permit is a minimum requirement. Permittee remains responsible for deploying a sufficient number of uniformed officers to provide traffic and crowd control to ensure the safety of the film crew and the public.
Traffic control must be done in accordance w/MUTCD
Uniformed officers shall have a copy of the film permit in their possession and are required to confirm that all traffic control signage devices are in place.

Please see attached document Hawthorne btw Highland Orange BS Curb +1 ALT WELCOME TO PEOPLE.pdf

Equipment on Location

Type	Quantity
5 or 10 ton trucks	5
Cast/Crew vehicles	75
Condors	1
Cranes	1
Cube Trucks	3
Generator	1
Honey Wagons	1
Motor Homes	5
Picture vehicles	3
Portable restrooms	1
Semi Trucks	6
Stakebed Trucks	5
Trailers	5
Vans	6

Personnel on Location

Type	Quantity
Cast	5
Crew	85
Extras	10
Off-Duty/Retired LAPD Officer(s)	2
Spot Check	1

Filming Activities Interior and exterior dialogue; Intermittent pedestrian control; Intermittent traffic control - 2 minutes standard; Indoor pool area, talent testing science project in the pool , School will remove diving board and reinstall at production cost;

NOT A PERMIT

FilmL.A., Inc.
1201 W. 5th Street, Suite T-800
Los Angeles, CA 90017
t: (213)977-8600 - f: (213)977-8601
www.filmla.com

Summary Information — Location

Permit Number F00037370-B
Production Company WELCOME TO PEOPLE LLC
Insured Company DREAMWORKS II PRODUCTION COMPA...
Production Title WELCOME TO PEOPLE

Location Manager Larry Ring
Primary Phone Mobile - 818-733-4524
Secondary Phone Office - 818-733-5188

Special Effects: F/X Permit # 15573

Type	No. Times Per Day	No. Takes Per Take
Fire Effects	15 - 20	15 - 20

Jurisdiction **Political:** Los Angeles City - Council District 13 **Police:** Los Angeles Police Department **Fire:** Los Angeles City

Thomas Guide **Page:** 593 **Grid:** E5

Approvals

FILML.A. CLOSURES	Jodi Strong
LOS ANGELES CITY DEPARTMENT OF PUBLIC WORKS	David Chanquin
LOS ANGELES POLICE DEPARTMENT	Mark Preciado

Coordinator Note SPOT CHECK PER INS. ROTH

Coordinator Note RIDER B - ADDS CLOSURE TO PERMIT.

Coordinator Note ACCESS TO DRIVEWAYS ON HAWTHORNE AVE MUST BE MAINTAINED AT ALL TIMES.

Parking

Base Camp	Crew Parking
Location Type : Filming Location	Location Type : Filming Location

Lane / Full Closure ALTERNATING B/S CURB PLUS 1 LANE OF HAWTHORNE AVE., ORANGE DR - HIGHLAND AVE

Approximate Footage 0 - 300

Date(s) 3/6/2011 to 3/6/2011 **Time(s)** 07:00 to 22:00

NOT A PERMIT

Permit #F00037370-B

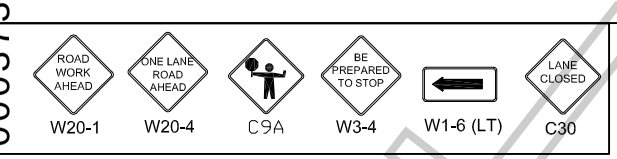

FILM L.A.:
DANIEL ALVAREZ

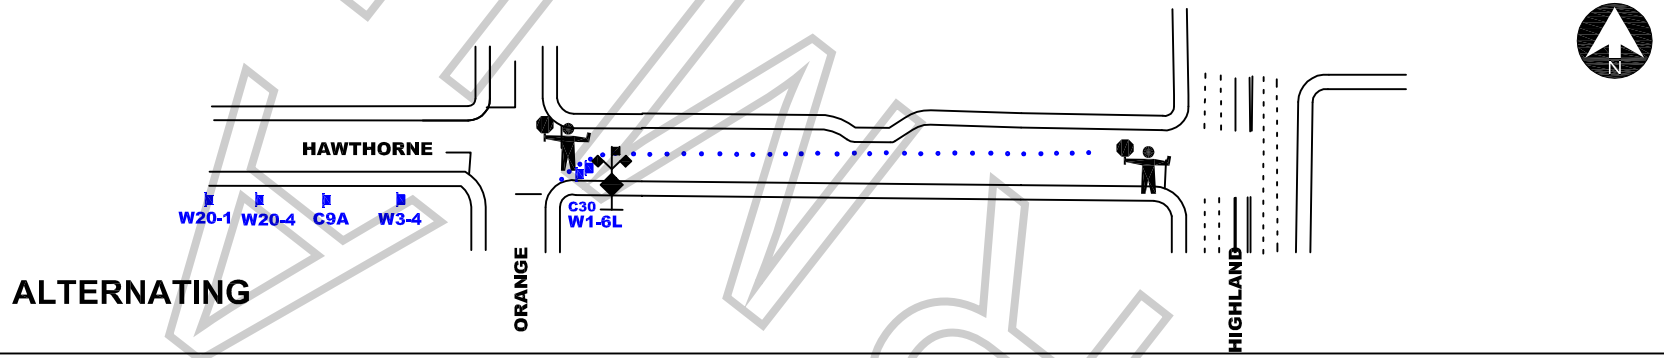

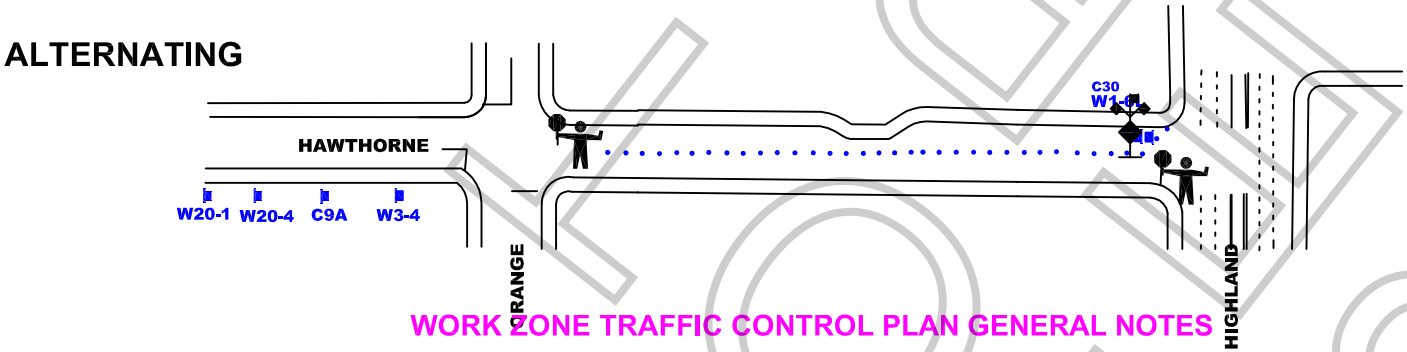

ALL TRAFFIC CONTROL WILL BE INSTALLED AND CONFORM TO THE MUTCD AND WATCH MINIMUM REQUIREMENTS

WORK ZONE TRAFFIC CONTROL PLAN GENERAL NOTES

1. DATE/TIME: 3-6-11 FROM 07:00 HOURS TO 22:00 HOURS.
2. ALL SIGNING, STRIPING, AND TRAFFIC CONTROL DEVICES SHALL CONFORM TO THE (CURRENT) STATE OF CALIFORNIA DEPARTMENT OF TRANSPORTATION (CALTRANS) STANDARD PLANS AND STANDARD SPECIFICATIONS, CALIFORNIA MUTCD, AND ANY ADDENDUMS THERETO, AND AS SHOWN ON THESE PLANS, SYMBOLS AND ABBREVIATIONS USED ARE SHOWN ON CALTRANS STANDARD PLANS A10A&B, A20A-D, AND A24A-E.
3. THERE WILL BE NO INTERFERENCE WITH TRAFFIC SIGNALS OR CROSSWALKS.
4. CONES WILL BE 28" MINIMUM HEIGHT AND HAVE REFLECTORIZED SLEEVES FOR NIGHT WORK.
5. POLICE WILL DIRECT TRAFFIC IF NECESSARY.

JCL BARRICADE COMPANY.
2334 E. EIGHTH ST., CA 90021
Ph: (213) 622-9775 * Fax: (213) 622-9790
CA Lic # 805357
TRAFFIC PLAN DRAWN BY:
ISMAEL RODRIGUEZ
Traffic control plan is drawn per MUTCD & 2009 Work Area Traffic Control Handbook

TRAFFIC CONTROL FOR:
"WELCOME TO PEOPLE"

PROJECT LOCATION:
HAWTHORNE CLOSED
FROM ORANGE TO HIGHLAND
CITY OF LOS ANGELES, CA

LOCATION CONTACT:
JUN LIN
MOBILE 323.228.3418

REV#	DATE	REVISION DESCRIPTION